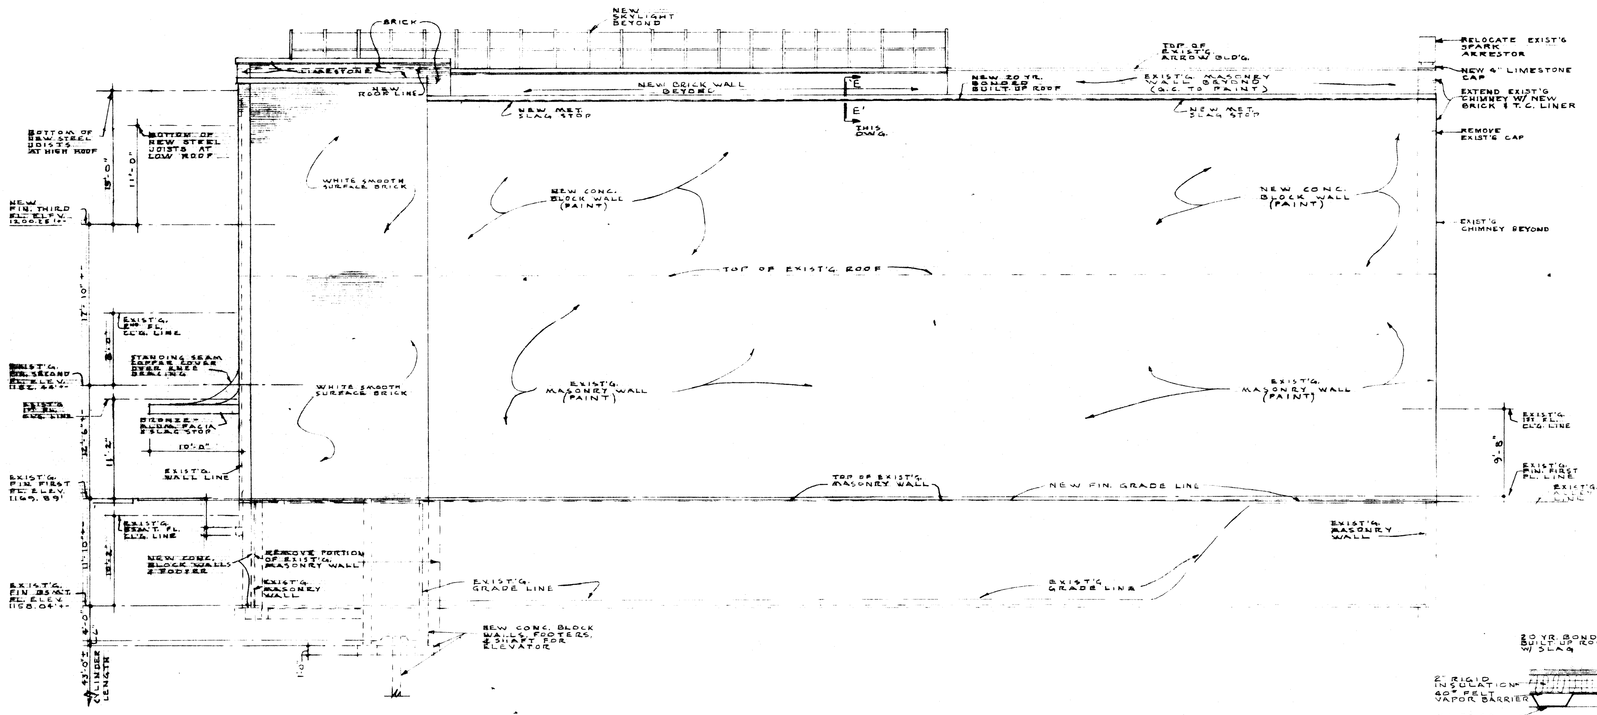

RIGHT SIDE ELEVATION

SCALE 1/8" = 1'-0"

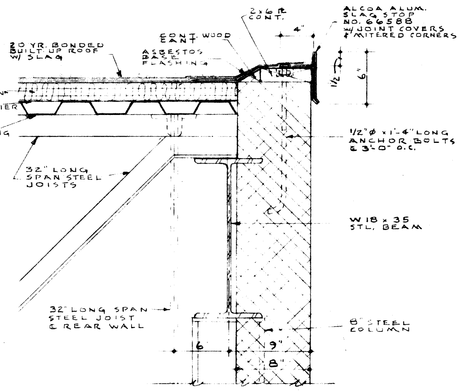

SECTION 'E-E'

SCALE 1½" = 1'-0"

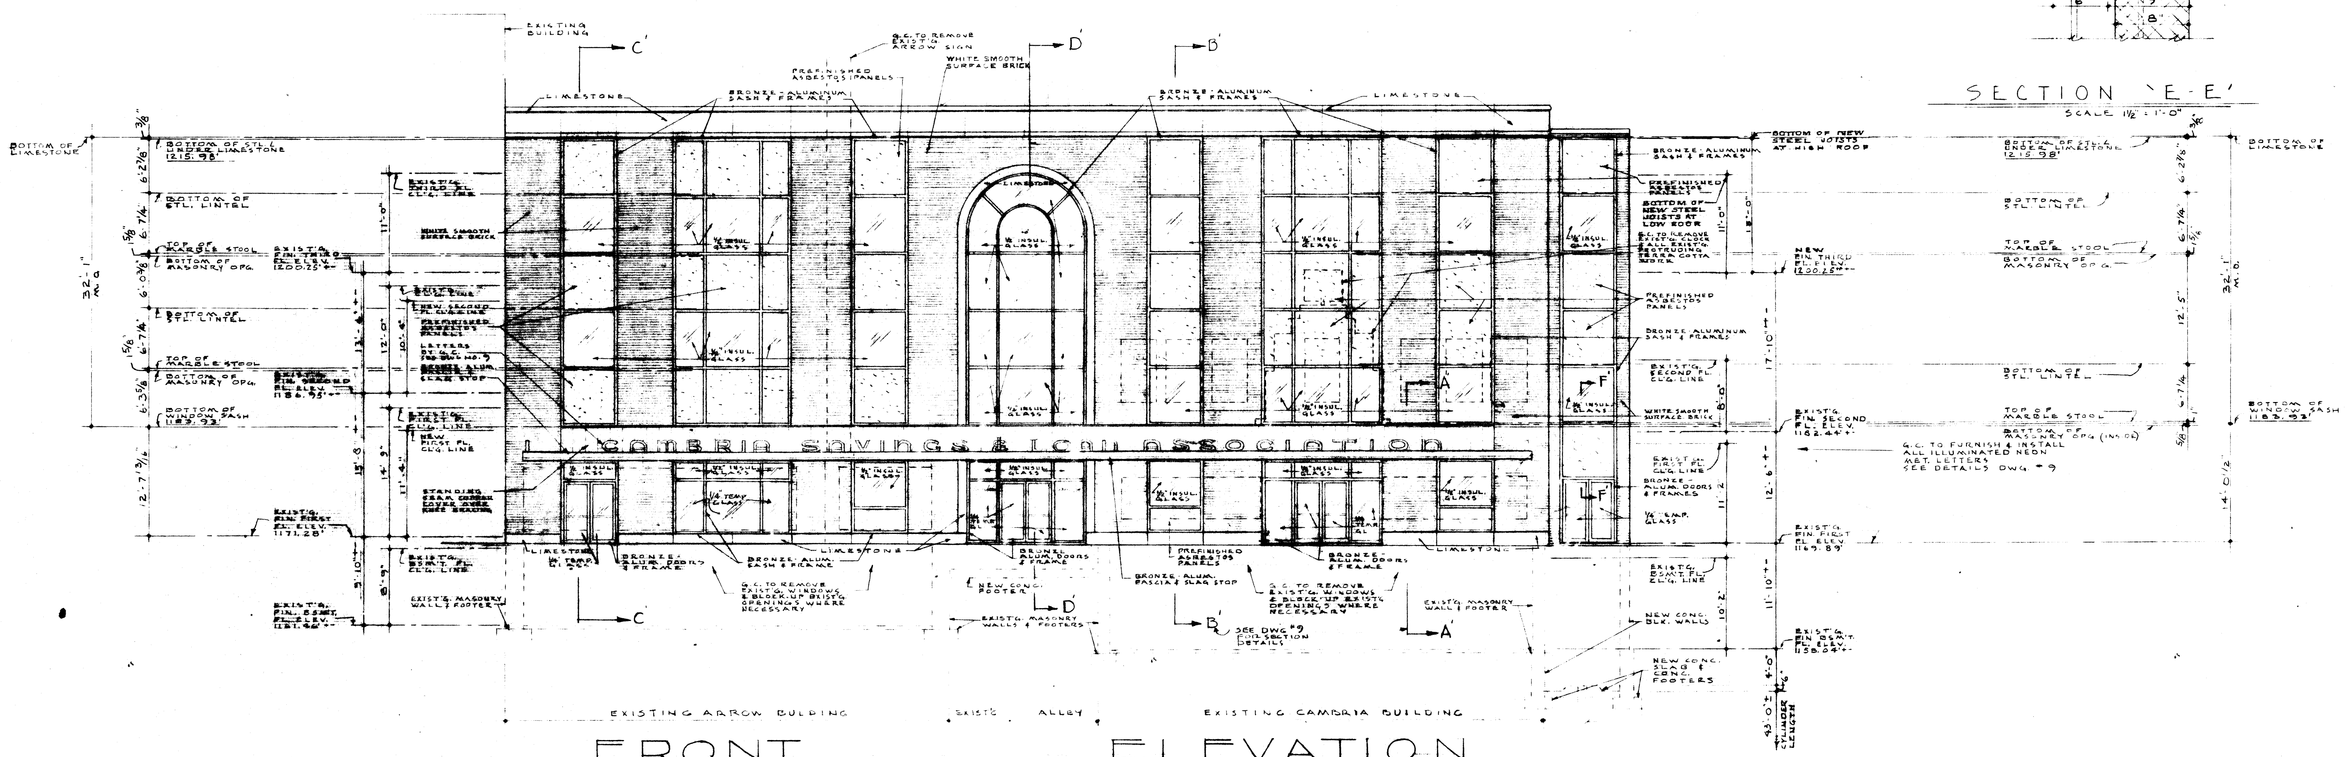

FRONT ELEVATION

SCALE 1/8" = 1'-0"

REVISED: 8-23-74
SHOWING NEW DIMENSIONS.

EXTERIOR ELEVATIONS

LOCATION AND NAME OF WORK	ALTERATIONS & ADDITIONS TO CAMBRIA SAVINGS & LOAN ASSOC. 221 – 225 FRANKLIN STREET JOHNSTOWN, PA.	DATE 1-21-74
		SCALE AS NOTED
		MADE BY B.A. N.J.F.
		CHECKED BY
		APPROVED BY
PROJECT NO. 434	NICHOLAS J. FIORE REGISTERED ARCHITECT 2331 BEALE AVE. ALTOONA, PENNSYLVANIA	DRAWING NO. 5

9-4-74