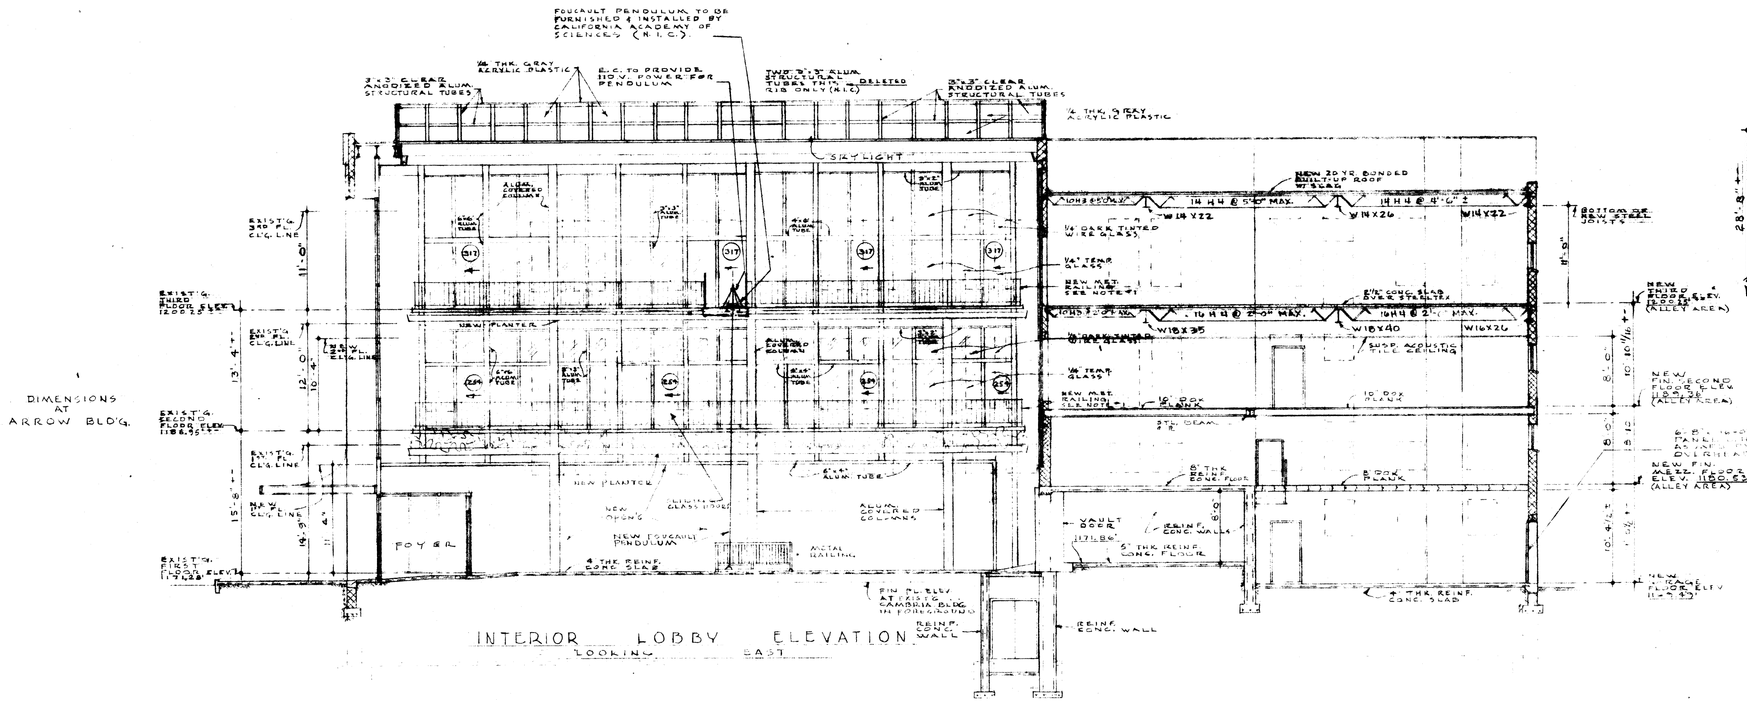


INTERIOR LOBBY ELEVATION
LOOKING EAST

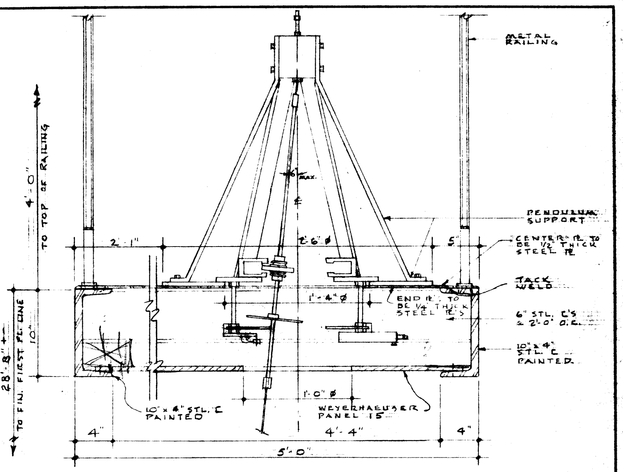


PENDULUM SUPPORT PLATFORM DETAIL
SCALE 1½" = 1'-0"

CROSS-SECTION 'B-B'
SCALE 1/8" = 1'-0"

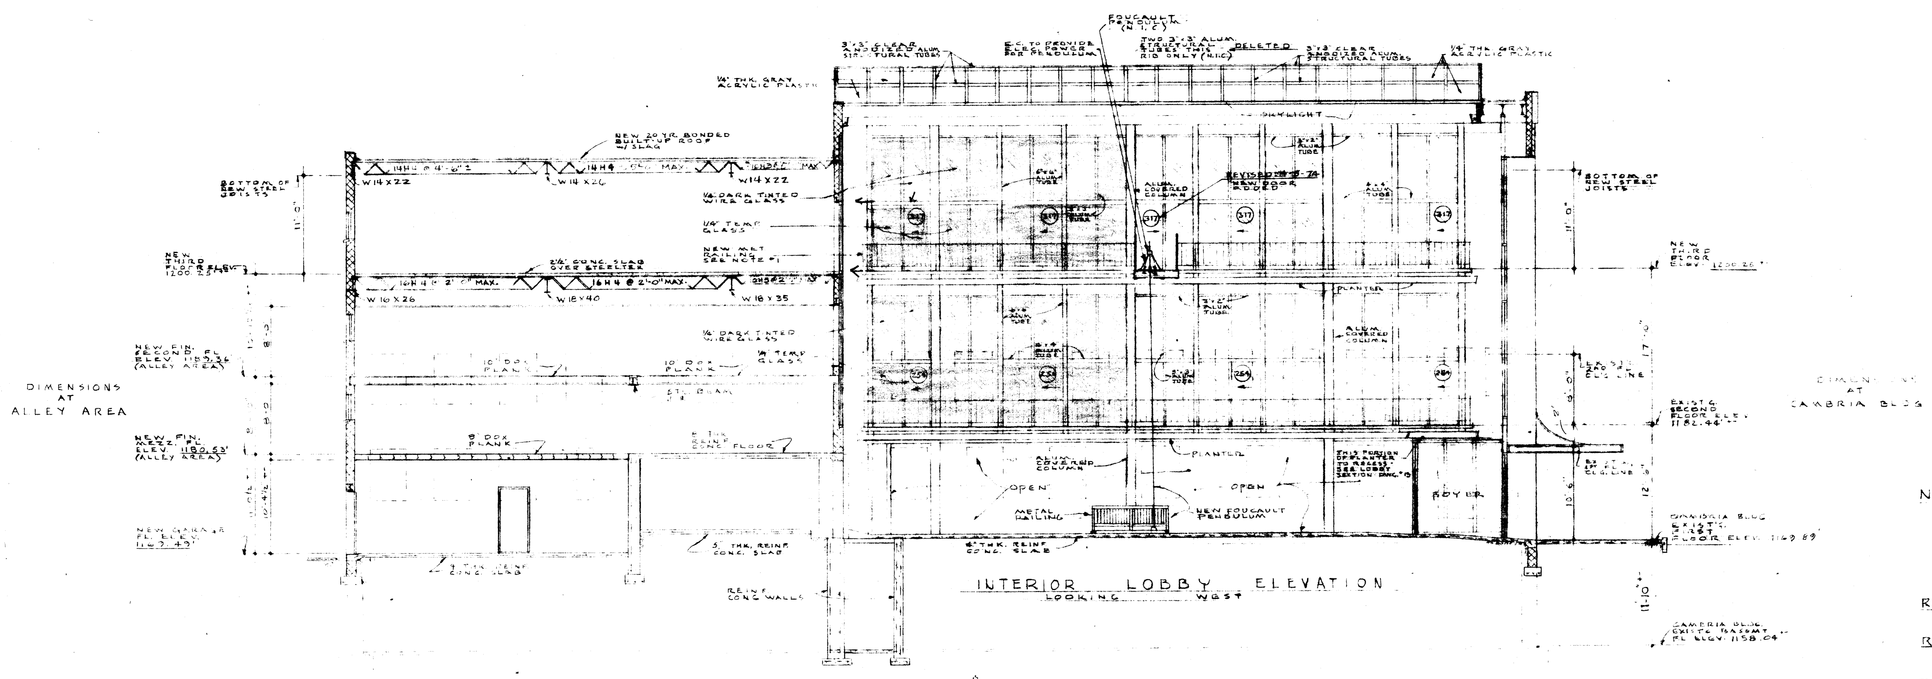


INTERIOR LOBBY ELEVATION
LOOKING WEST

CROSS-SECTION 'C-C'
SCALE 1/8" = 1'-0"

NOTES:

1. GEN. CONTR. TO FURN. & INSTALL NEW METAL RAILING - 1"ø POSTS, 1/2" x 1/8" INTERMEDIATE BARS, 1 1/2" x 1/4" TOP HORIZONTAL HANDRAIL, & 1" x 1/4" BOTTOM HORIZONTAL RAIL.
2. ○ - SEE DOOR SCHEDULE, DWG. #8 FOR SLIDING DOOR DESCRIPTION.

REVISED: 9-10-74
SHOWING REVISIONS & PENDULUM PLATFORM.

REVISED: 4-5-74
SHOWING REVISIONS & PENDULUM PLATFORM.

REVISED: 4-2-74
SHOWING NEW LOCATION OF FOUCAULT PENDULUM & PENDULUM PLATFORM DETAIL.

REVISED: 9-26-74
SHOWING REVISIONS & ALLEY AREA IN CROSS SECTION 'B-B'

REVISED: 10-1-74
DESCRIBING NEW O.H. DOOR & SHOWING REVISIONS IN DOK PLANK FLOOR.

REVISED: 10-16-74
SHOWING LATEST REVISIONS & ALLEY AREA

# CROSS-SECTIONS

| | | |
|---|---|---|
| LOCATION AND NAME OF WORK | ALTERATIONS & ADDITIONS TO CAMBRIA SAVINGS & LOAN ASSOC. 221 - 225 FRANKLIN STREET JOHNSTOWN, PA. | DATE 1-21-74 |
| | | SCALE AS NOTED |
| | | MADE BY A.G. |
| | | CHECKED BY |
| | | APPROVED BY |
| PROJECT NO. 434 | NICHOLAS J. FIORE REGISTERED ARCHITECT 2331 BEALE AVE. ALTOONA, PENNSYLVANIA | DRAWING NO. 7 |

10-16-74